BW104 - Brick Slips @ Horizontal Panel Joint

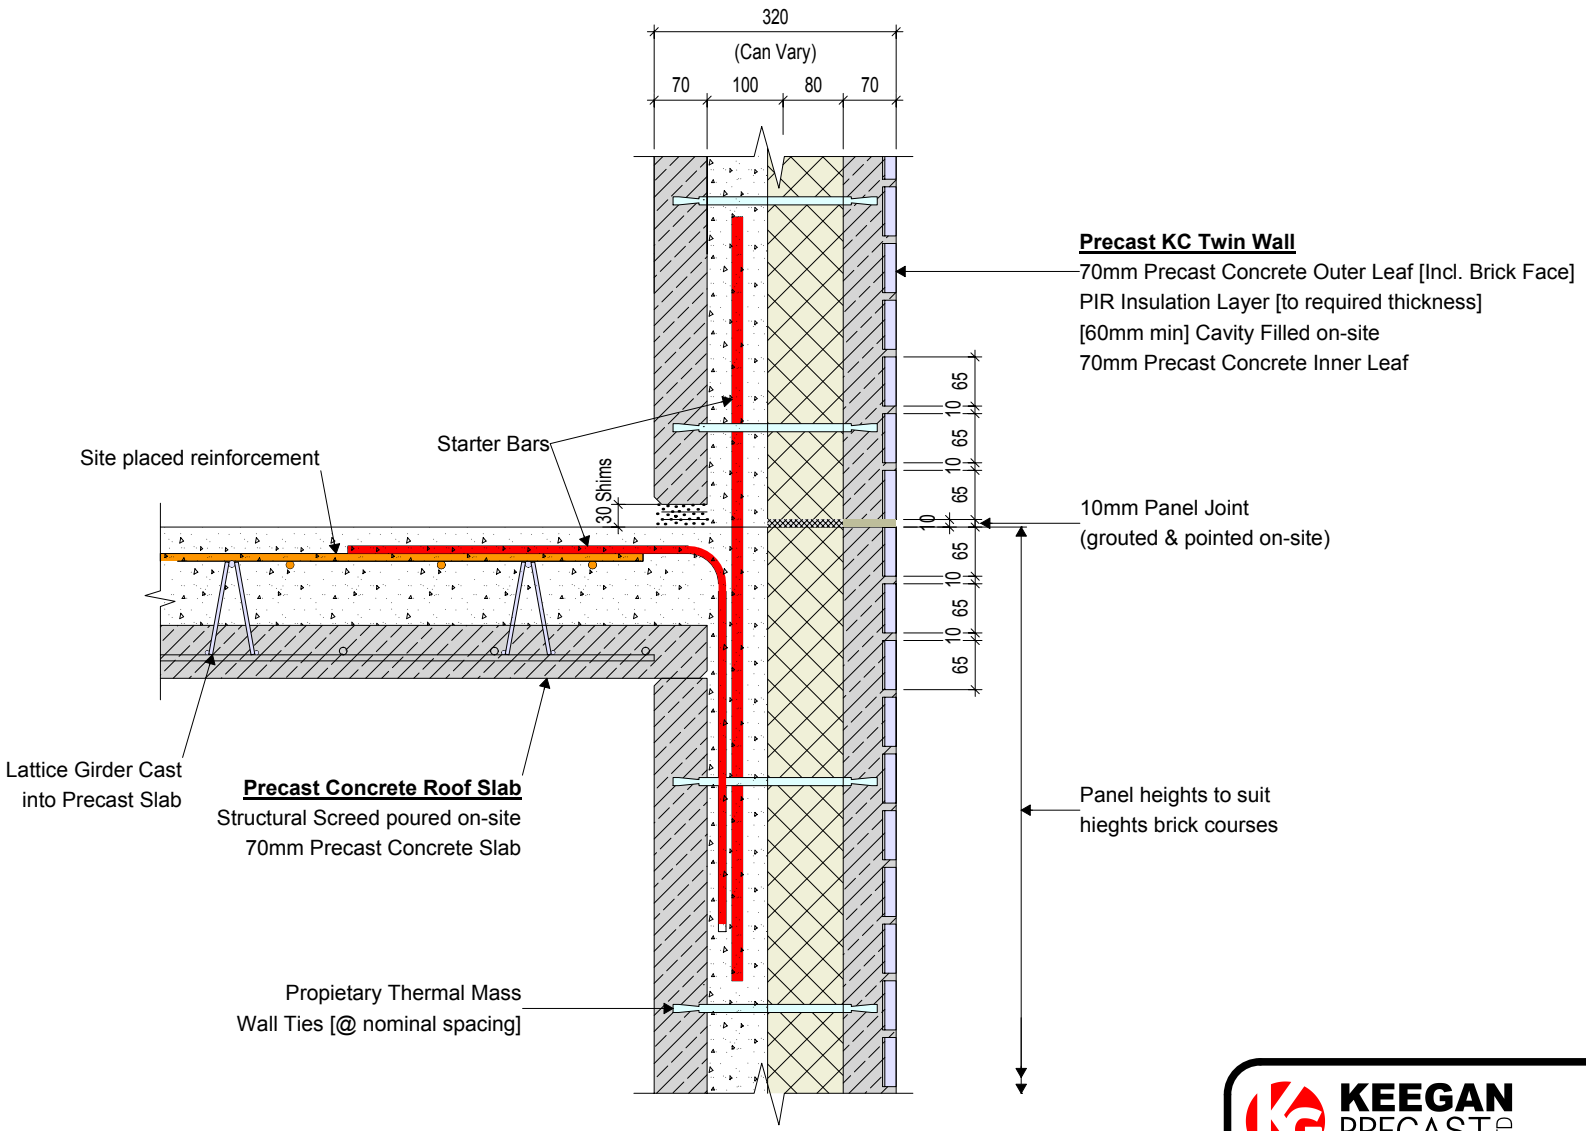

KEEGAN PRECAST LTD
PRECAST TWIN WALL & FLOOR PRODUCTS

Trammon, Rathmolyon, Co. Meath
IRL Tel: +353 (0)46 95 55116
UK Tel: +44 (0)131 516 7507
+44 (0)203 432 4901
Email: info@keeganprecast.com

Type:	Typical Precast Twin Wall Details
Detail:	BW104 - Brick Slips @ Horizontal Panel Joint

Drawn by: JOB	Date: 18/05/2017	Scale: 1:10